

MINOR REVISIONS

DRAWING NUMBER

DRAWING NUMBER


DRAWING NUMBER

DRAWING NUMBER

DRAWING NUMBER

A-105
CANTOR, FITZGERALD SECURITIES
105R-E-4

IF THIS DRAWING IS NOT 30" x 42" IT IS
A REDUCED PRINT SCALE ACCORDINGLY

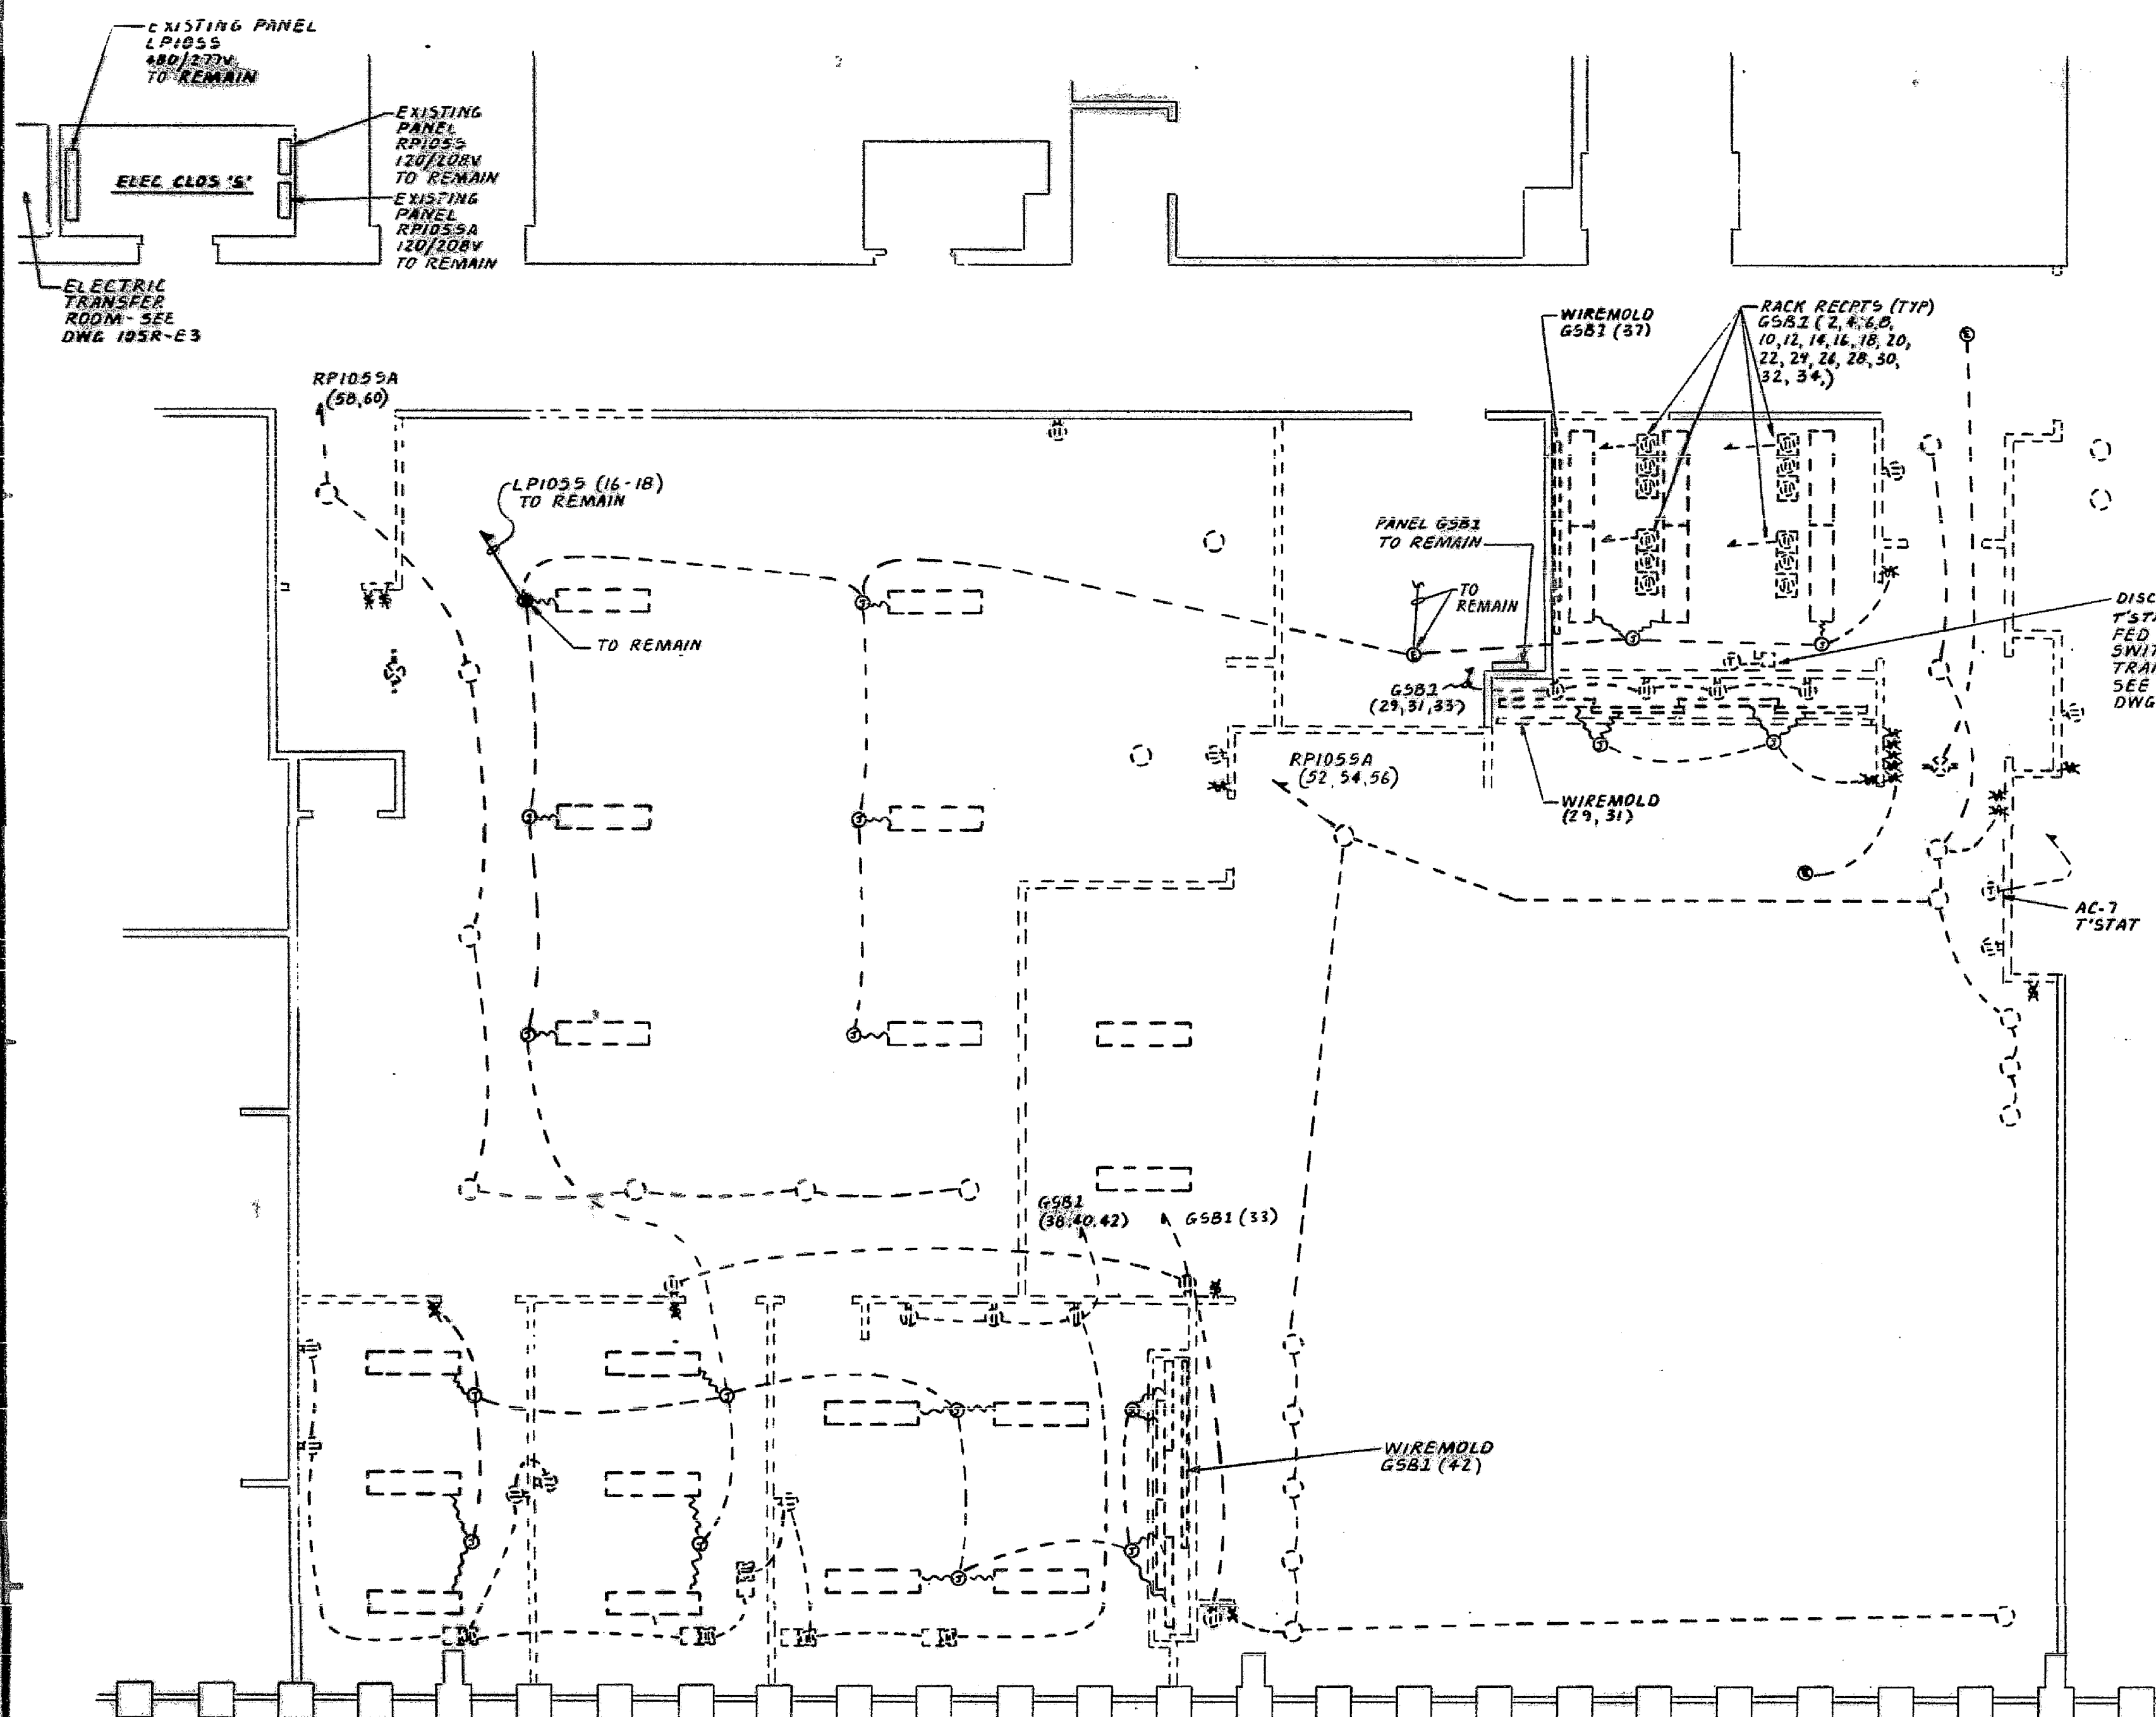

NOTES

1. ALL ITEMS SHOWN ON THIS DRAWING
ARE TO BE REMOVED UNLESS NOTED
OTHERWISE

REMOVALS LEGEND

- FLUORESCENT FIXTURE
- DOWNLIGHT FIXTURE
- EXIT LIGHT FIXTURE
- JUNCTION BOX
- CONDUIT & WIRING
- FLEXIBLE CONDUIT
- RECEPTACLE
- TOGGLE SWITCH
- UNDERFLOOR RECEPTACLE

JOHN C. WESTRICK & ASSOCIATES
CONSULTING ENGINEERS
210 MAPLE AVE. SOUTH PLAINFIELD, N.J.
07080 908 661-4170

DATE	ISSUED TO	PH	TR
4/20/92	POST AUTHORITY FOR APPROVAL	12	-
4/20/92	C.F.S.C.	2	-
6-10-92	POST AUTHORITY FOR APPROVAL	12	-
8-20-92	POST AUTHORITY FOR APPROVAL	12	-

NO	DATE	REVISION	BY
----	------	----------	----

CANTOR, FITZGERALD
SECURITIES CORP.
105th FLOOR
ONE WORLD TRADE CENTER, NEW YORK N.Y.

PROPOSED ALTERATION TO
G.S.S. TRADING ROOM
REMOVALS PLAN

T.A.A. NO.

PROJECT NO. 92119
SCALE 1/8"=1'-0"
DRAWN BY SLG
CHECKED BY JCW
DATE 4-27-92

DRAWING NO.

105R-E-4